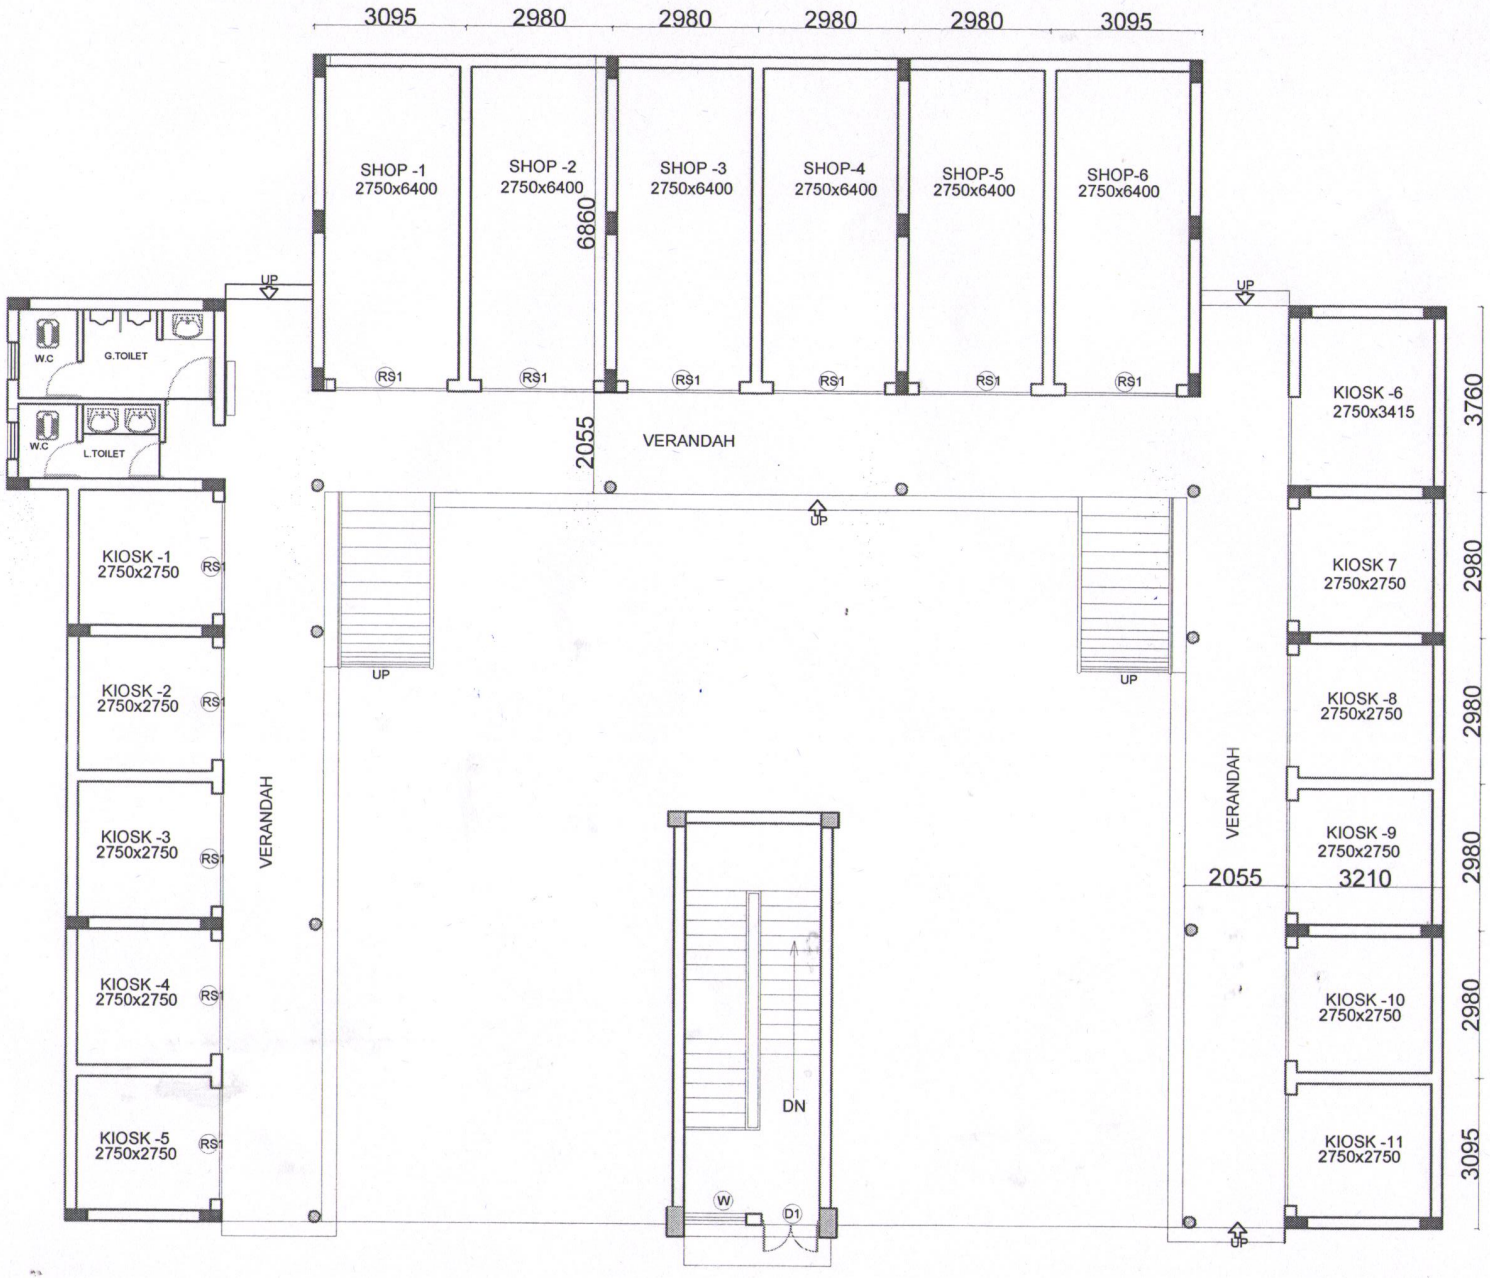

GROUND FLOOR PLAN

PLAN OF SHOPS/KIOSKS AT SEC-37D